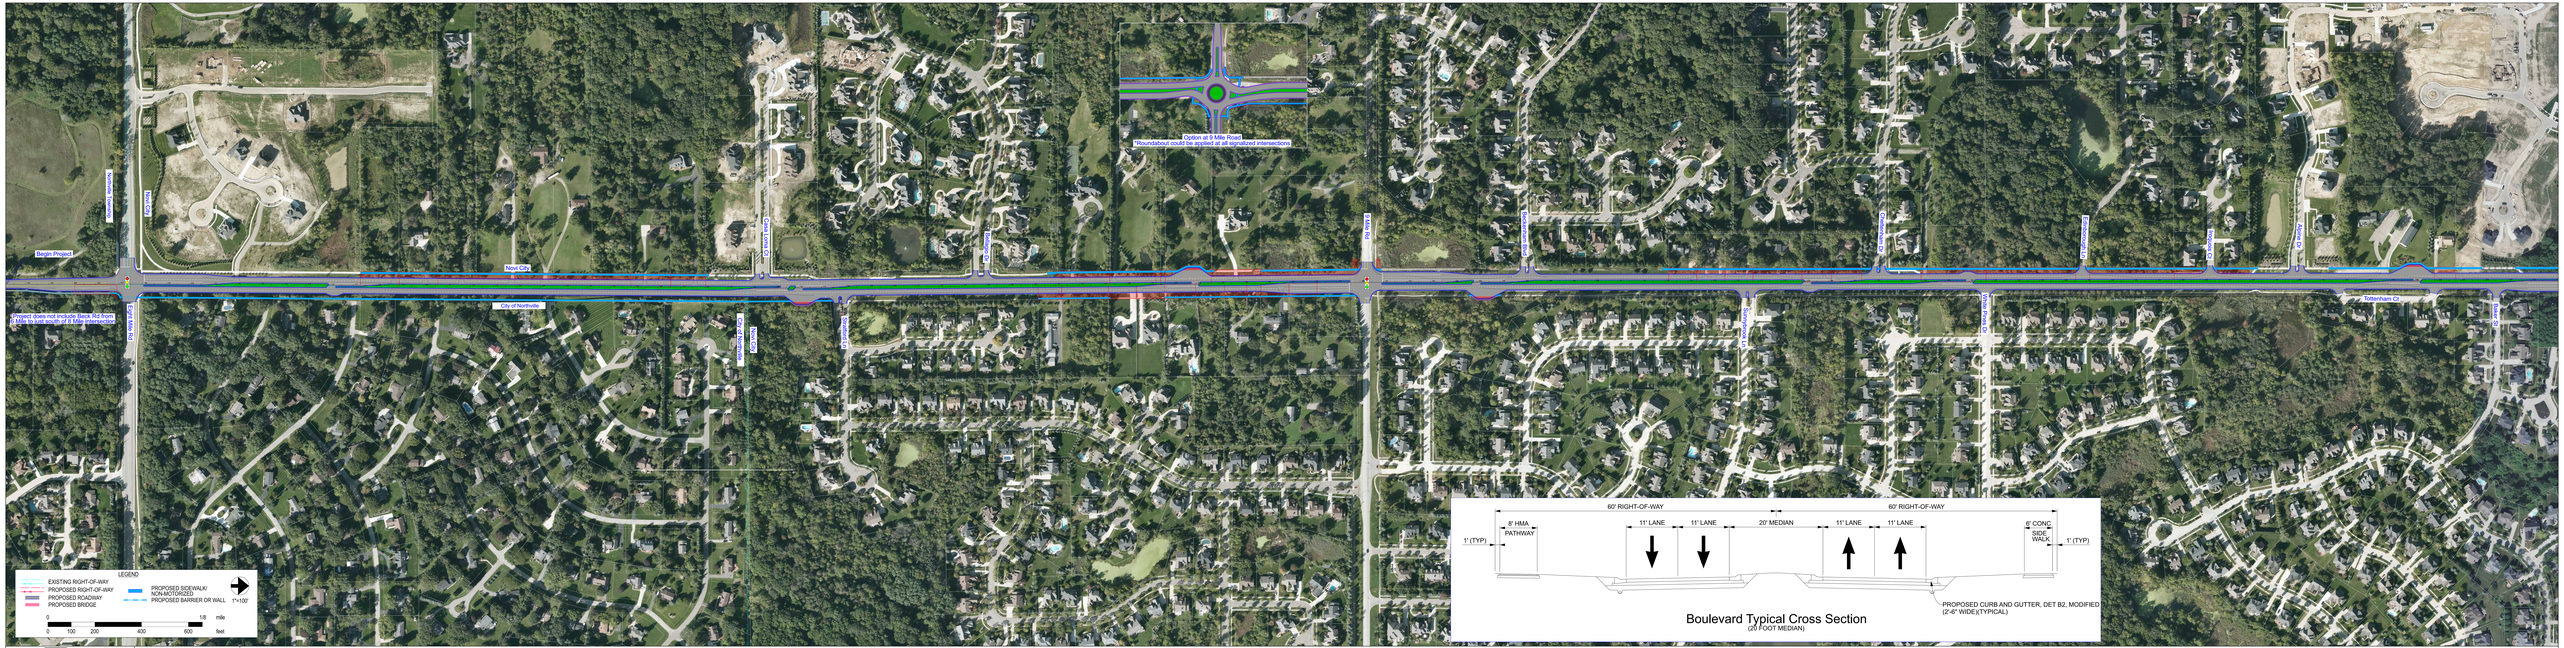

NOT FINAL - CONCEPTUAL ONLY

Beck Rd - Eight Mile Road to 10 Mile Road - Boulevard Concept

DRAFT

09/10/2021